



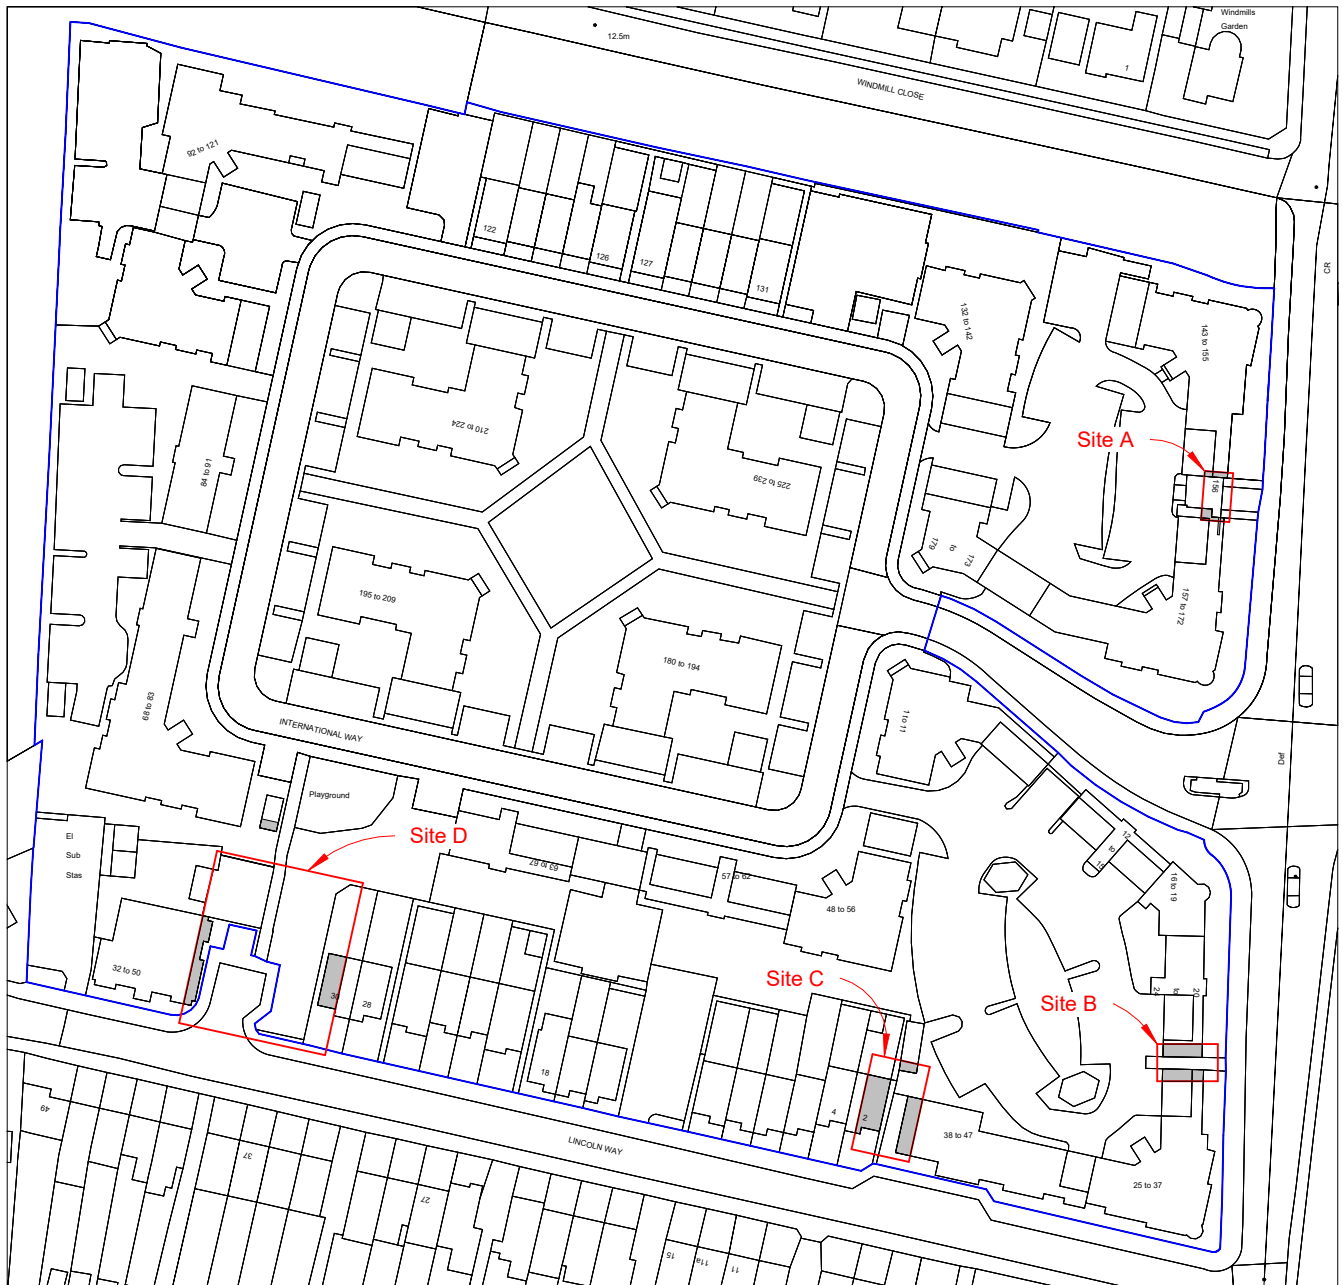

(c) Crown Copyright and Database Rights 2026 OS 100060020

Location Plan

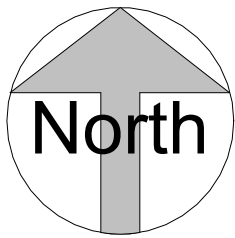

FLUENT
ARCHITECTURAL DESIGN SERVICES

TEL: 0800 043 8838
E-MAIL: INFO@FLUENT-ADS.CO.UK
WEB: FLUENT-ADS.CO.UK

International Way Sunbury TW16 7HR

Location Plan

Drawn by
MV

Date
31.07.2026



Scale @ A4
1 : 1250

Drawing number
P.M.000


Project number
2610

Rev
B


No.	Description	Date
A	Client's comments (1)	26.08.26
B	Planning amendment	07.09.26

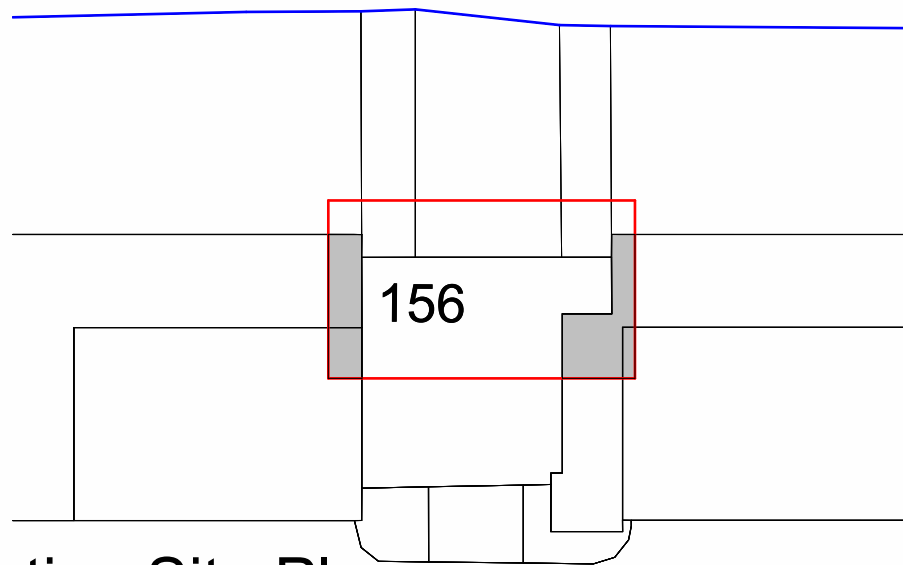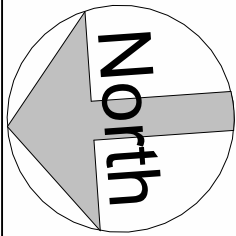


Existing Site Plan

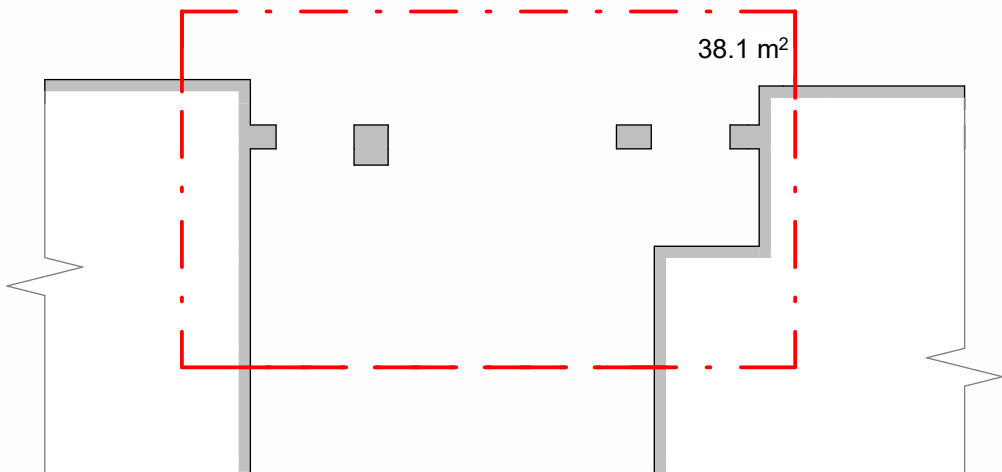

Existing Floorplan

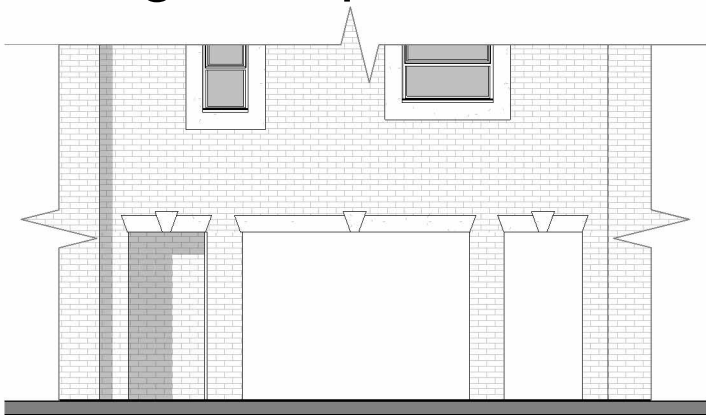


Existing Elevation

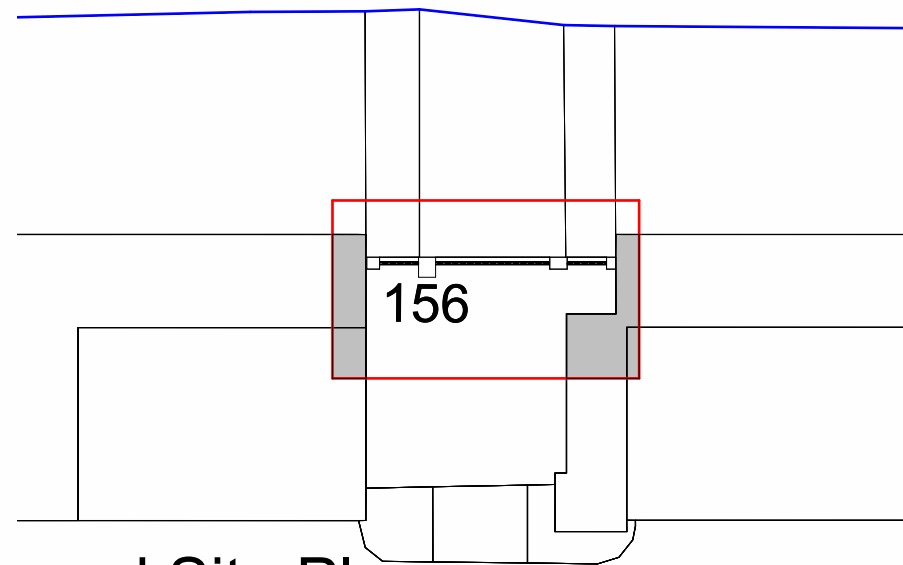


Proposed Site Plan



The pedestrian gate will be open from 8am to 8pm in the summer and 8am to 6pm in the winter

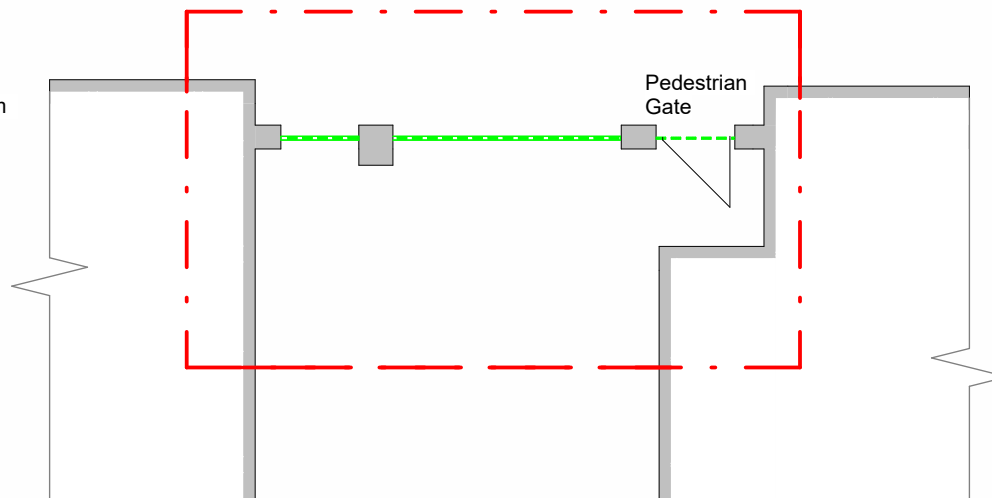


Proposed Floorplan

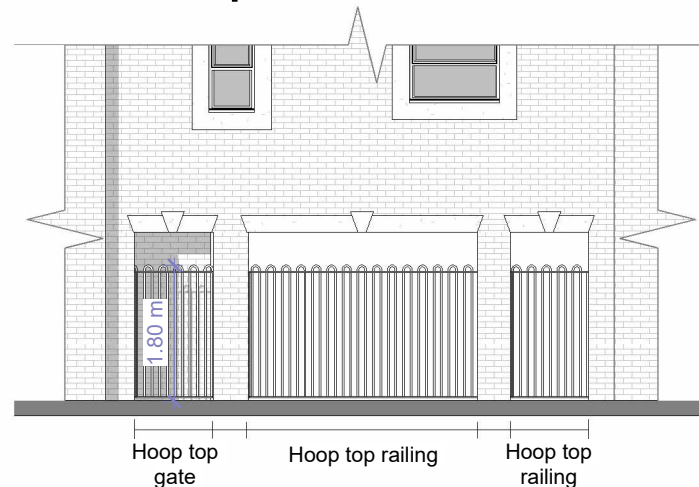


Proposed Elevation

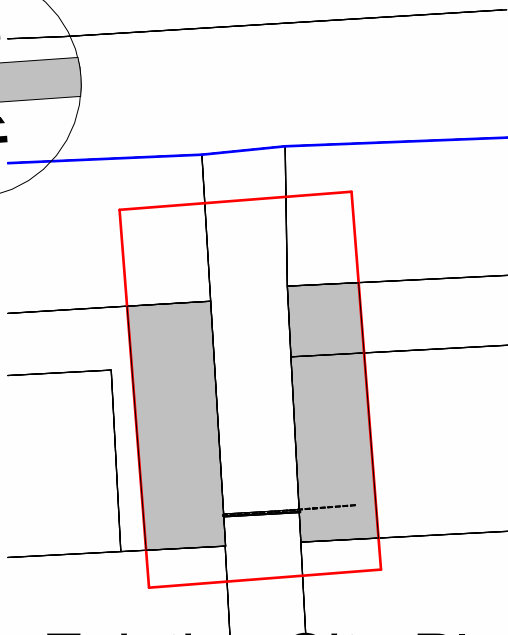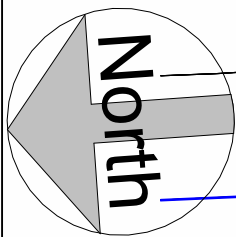


Existing Site Plan

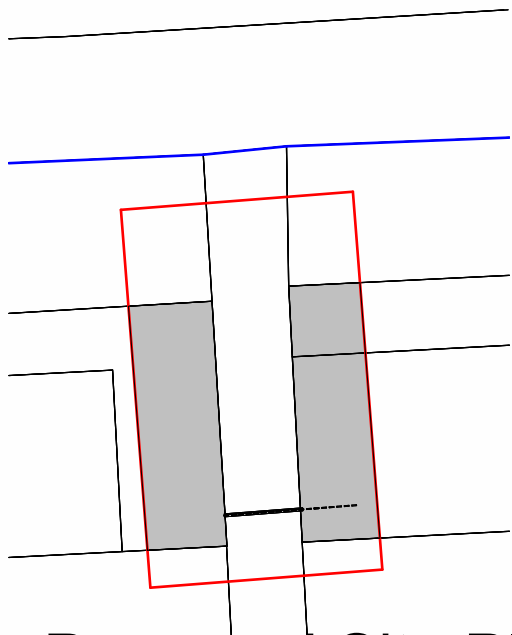


Proposed Site Plan

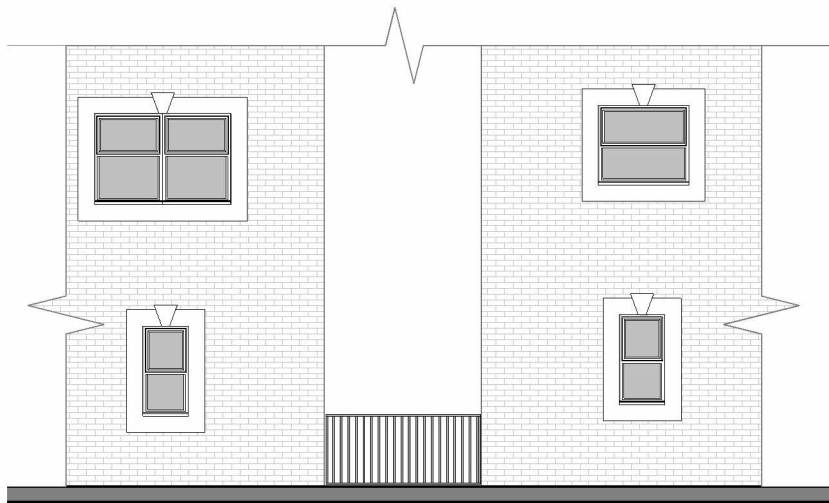


Existing Elevation

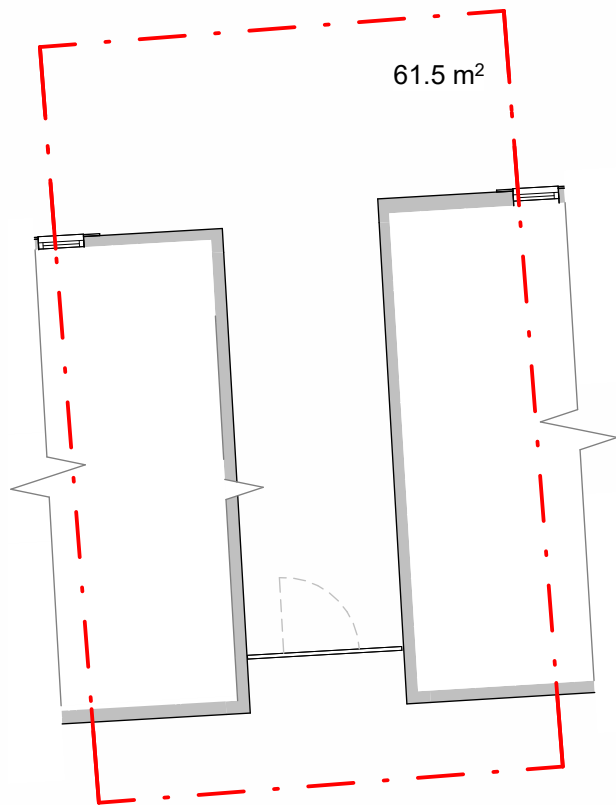

Existing Floorplan

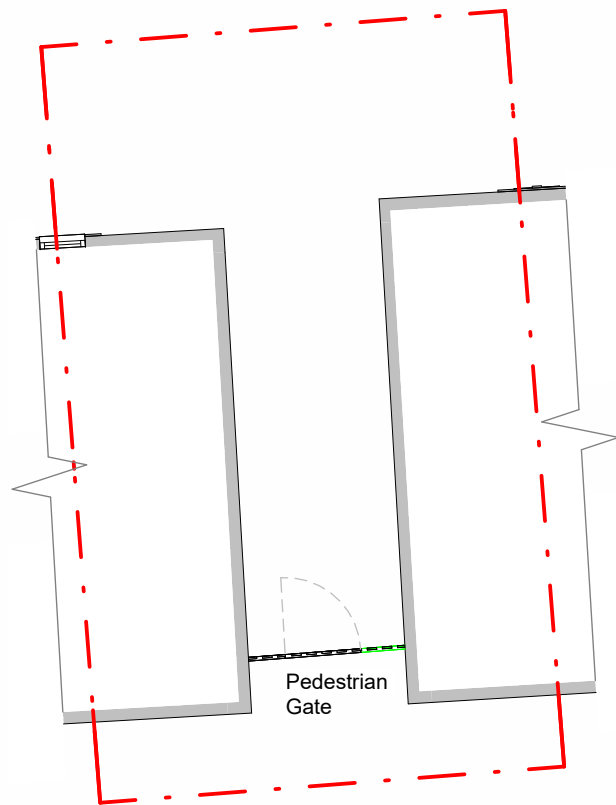

Proposed Floorplan

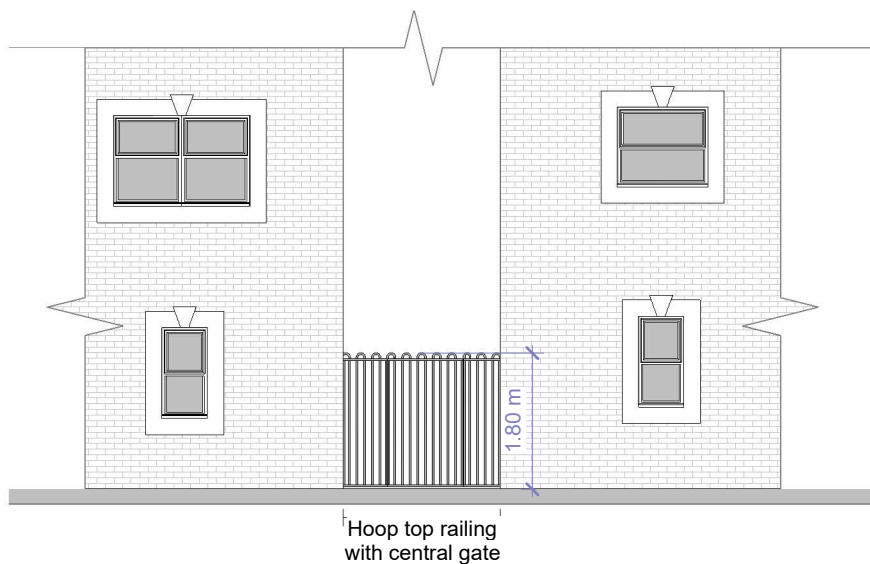

Proposed Elevation

The pedestrian gate will be open from 8am to 8pm in the summer and 8am to 6pm in the winter




Fluent
ARCHITECTURAL DESIGN SERVICES


FLUENT
ARCHITECTURAL DESIGN SERVICES

TEL: 0800 043 8838
E-MAIL: INFO@FLUENT-ADS.CO.UK
WEB: FLUENT-ADS.CO.UK


International Way Sunbury TW16 7HR	Scale @ A3 As indicated	Drawing number P.M.200	Key: Existing Proposed SVP Boundary line Existing drainage Proposed drainage Overhead 0 4 8 12 16 20 GRAPHIC SCALE: 1:200	No.	Description	Date
	Date 31.07.2026	Project number 2610		A	Client's comments (1)	26.08.26
	Existing and Proposed Site Plans, Floorplans and Elevations - Site B	Drawn by MV	Rev C	B	Client's comments (2)	27.08.26
			C	Drawing amended	09.10.26	

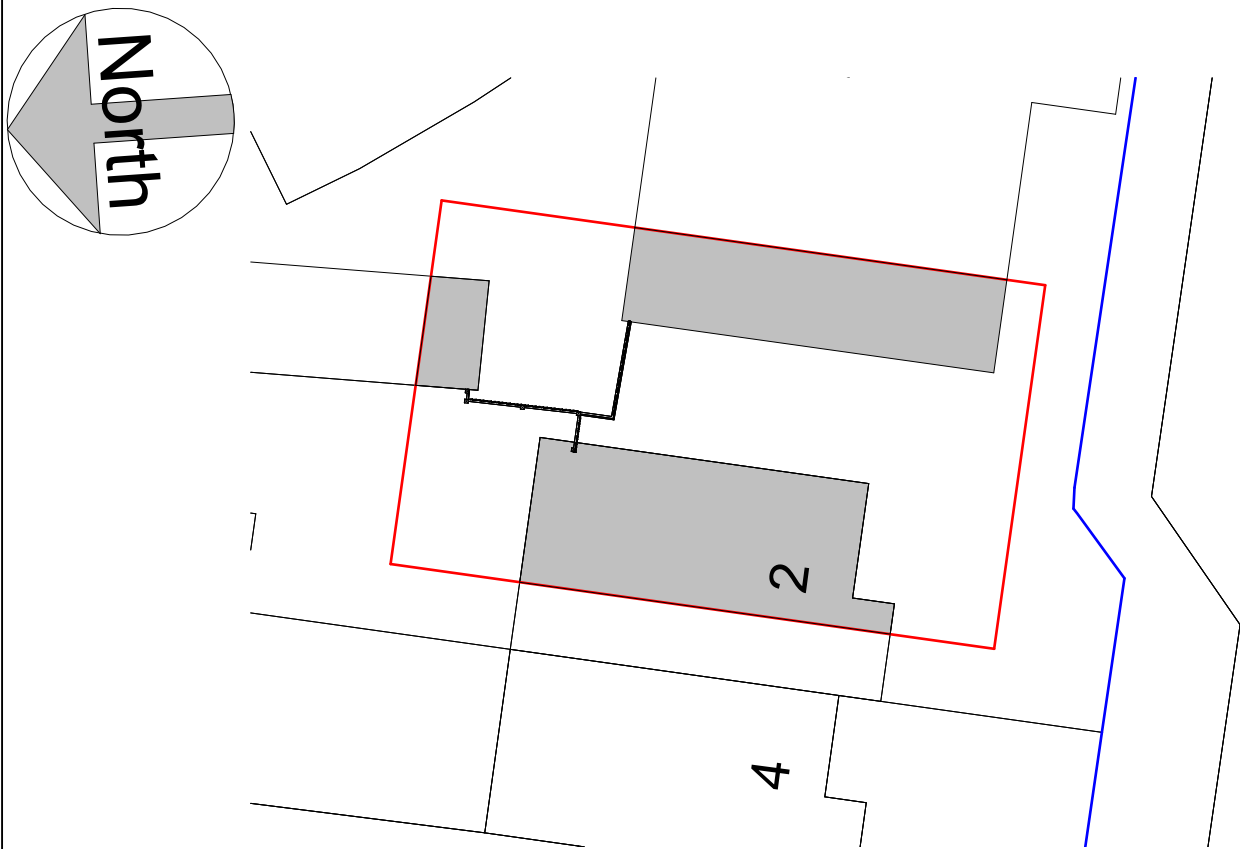

Proposed Site Plan

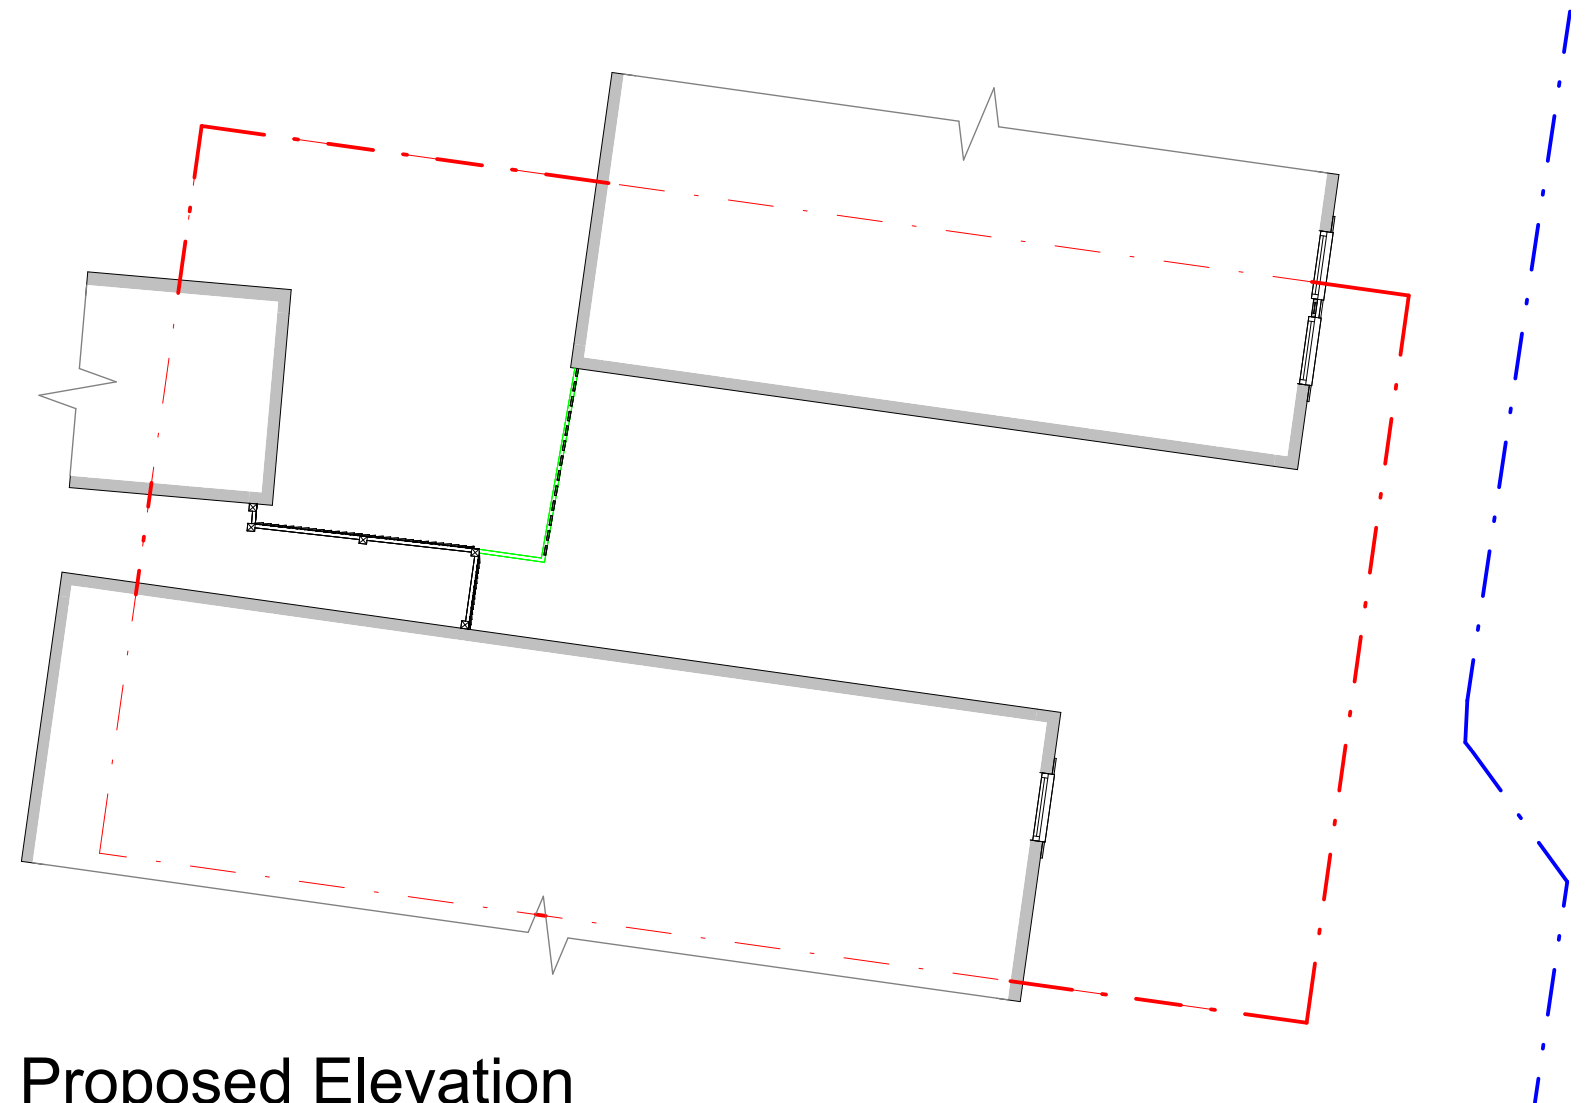

Proposed Elevation

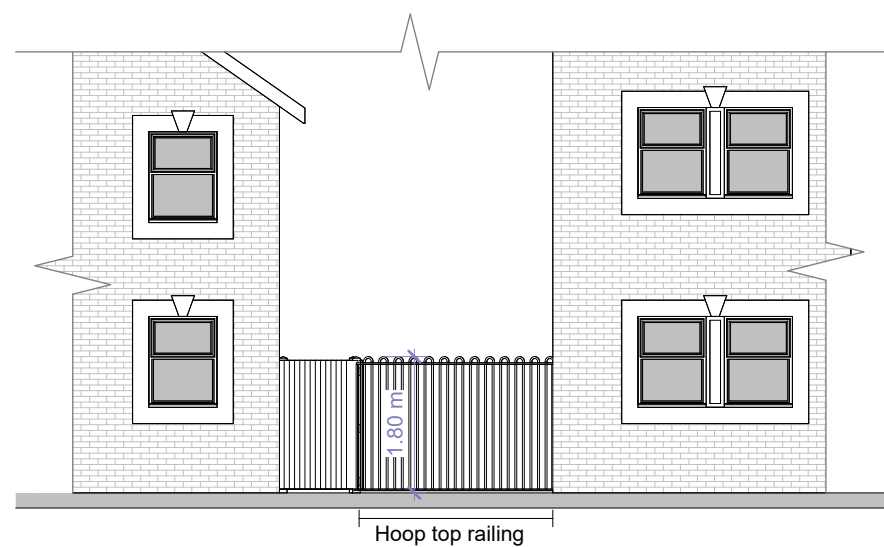

Elevation 3 (PROP)



FLUENT
ARCHITECTURAL DESIGN SERVICES
TEL: 0800 043 8838
E-MAIL: INFO@FLUENT-ADS.CO.UK
WEB: FLUENT-ADS.CO.UK

International Way Sunbury TW16 7HR

Proposed Site Plan, Floorplan and Elevation
- Site C

Scale @ A3
As indicated

Date
31.07.2026

Drawn by
MV

Drawing number
P.M.301

Project number
2610



Rev
A

Key:

Existing Proposed SVP Boundary line
Existing drainage Proposed drainage Overhead


0 4 8 12 16 20
GRAPHIC SCALE: 1:200

No.	Description	Date
A	Client's comments (1)	26.08.26

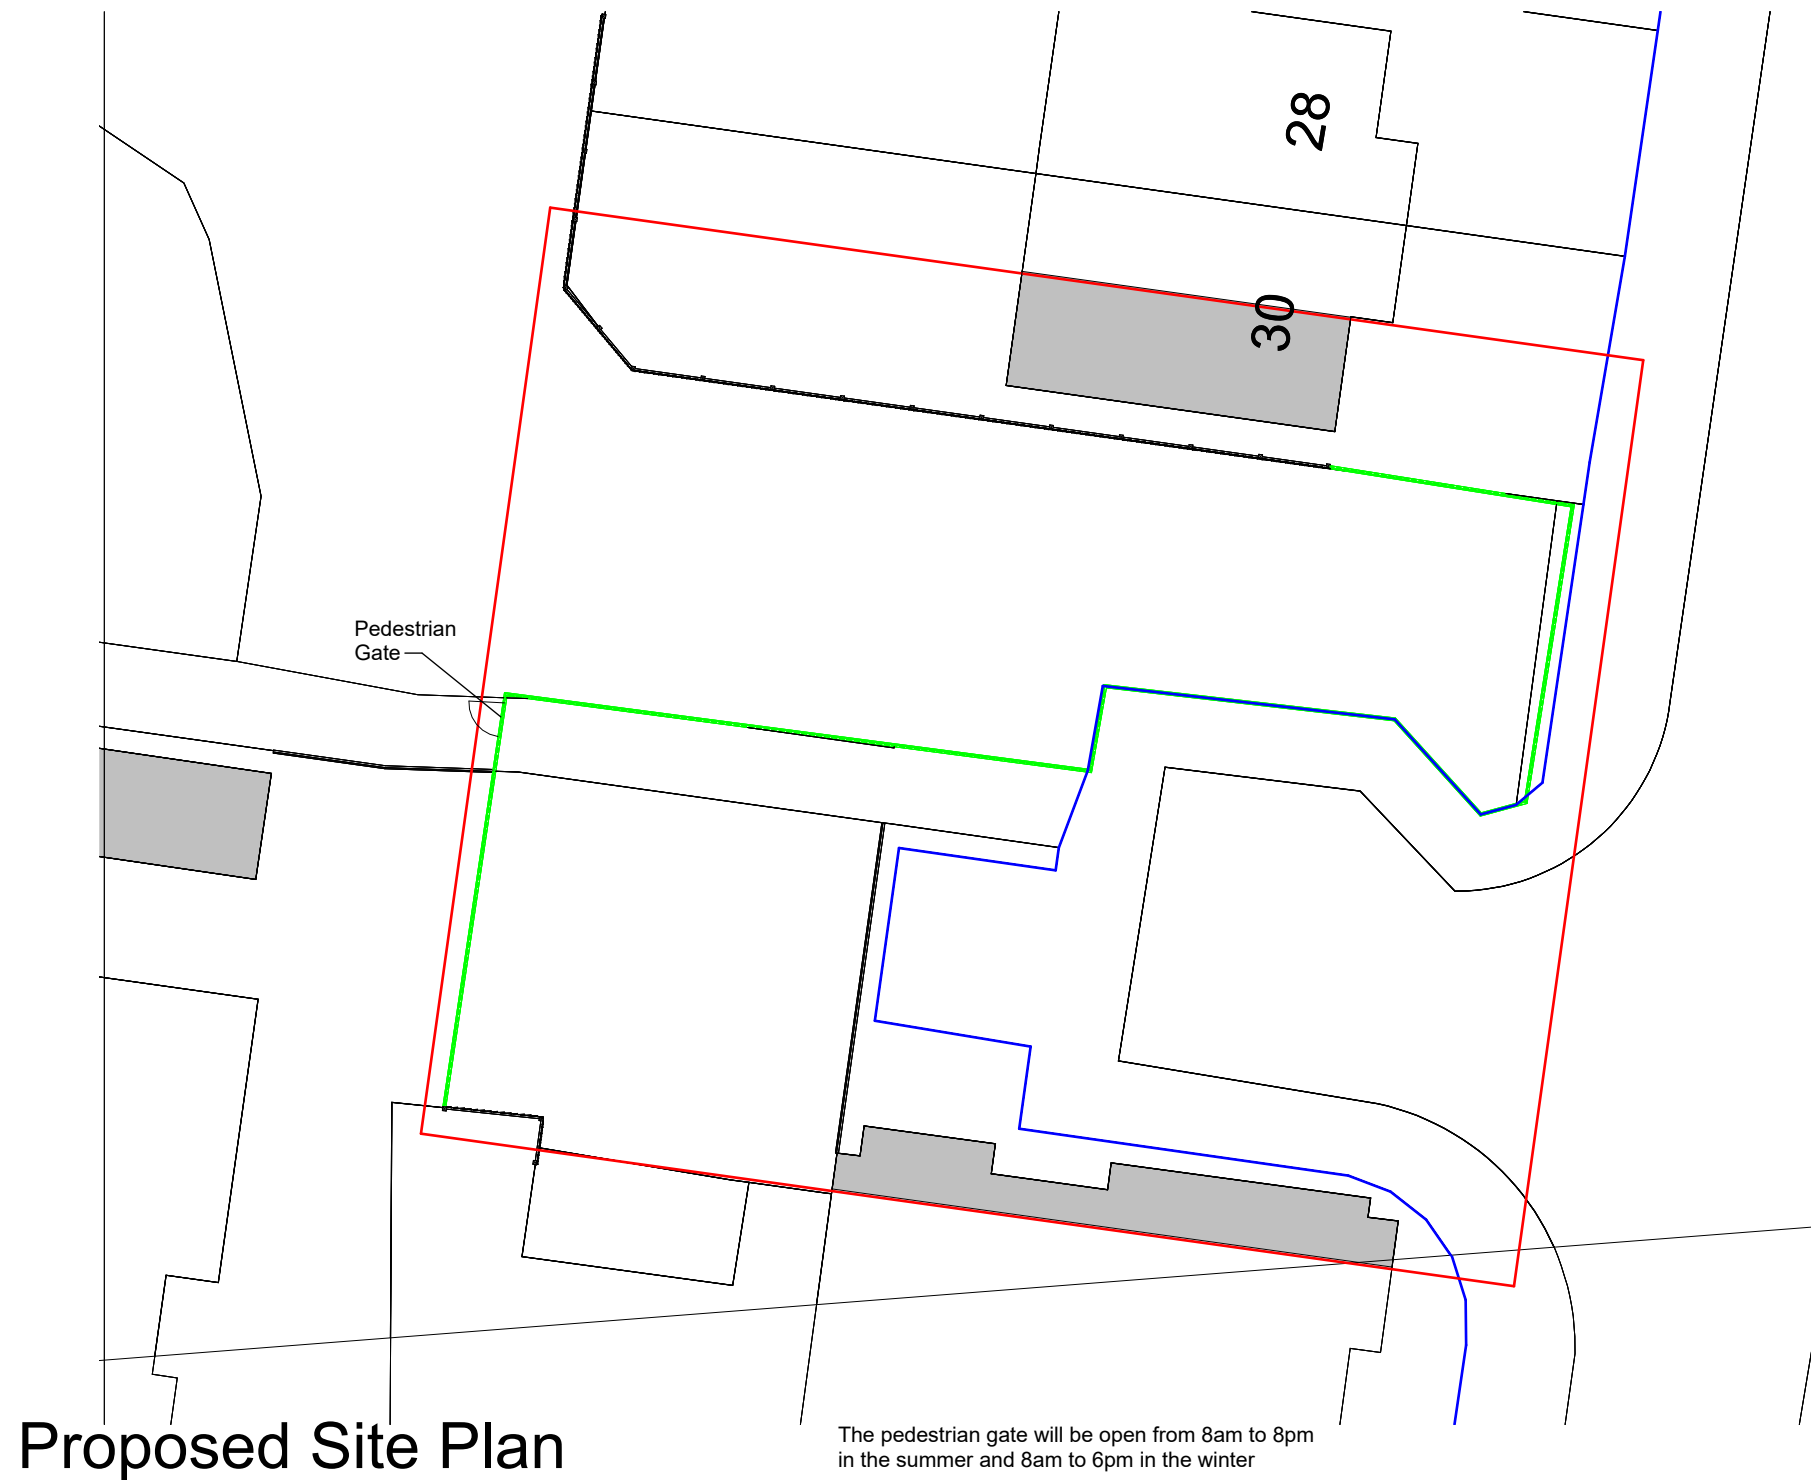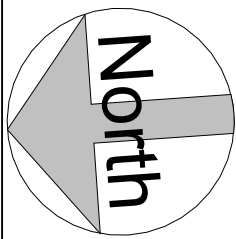

Proposed Site Plan

The pedestrian gate will be open from 8am to 8pm in the summer and 8am to 6pm in the winter

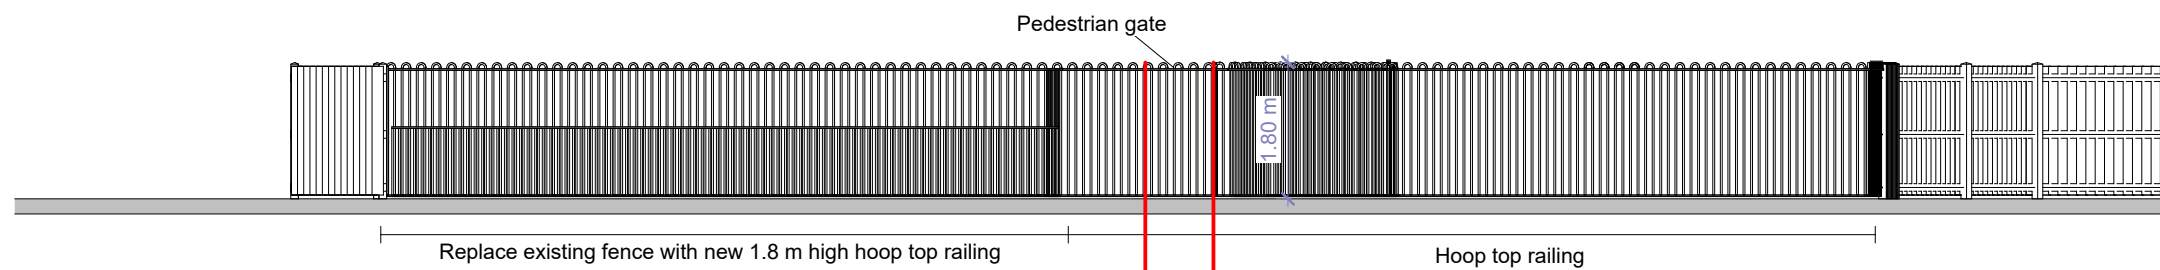

Proposed Elevation

International Way Sunbury TW16 7HR

Proposed Site and Elevation - Site D

Scale @ A3
As indicated

Date
31.07.2026

Drawn by
MV


Drawing number
P.M.401

Project number
2610

Rev
D

Key:

Existing Proposed SVP Boundary line
Existing drainage Proposed drainage Overhead

 

No.	Description	Date
A	Client's comments (1)	26.08.26
B	Client's comments (2)	27.08.26
C	Drawing amended	08.10.26
D	Drawing amended	09.10.26