Kevin J Turner FRICS
Chartered Surveyor, Architecture, Town Planning
4 Little Oaks Close
Shepperton
Surrey
TW17 OGA

Land to the east of Orchard Close
Ashford
Surrey

Proposed New Dwelling
Proposed Site Layout
KJT/Orchard Close/Scheme 2/100a
Scale 1-200 metric

19/00543

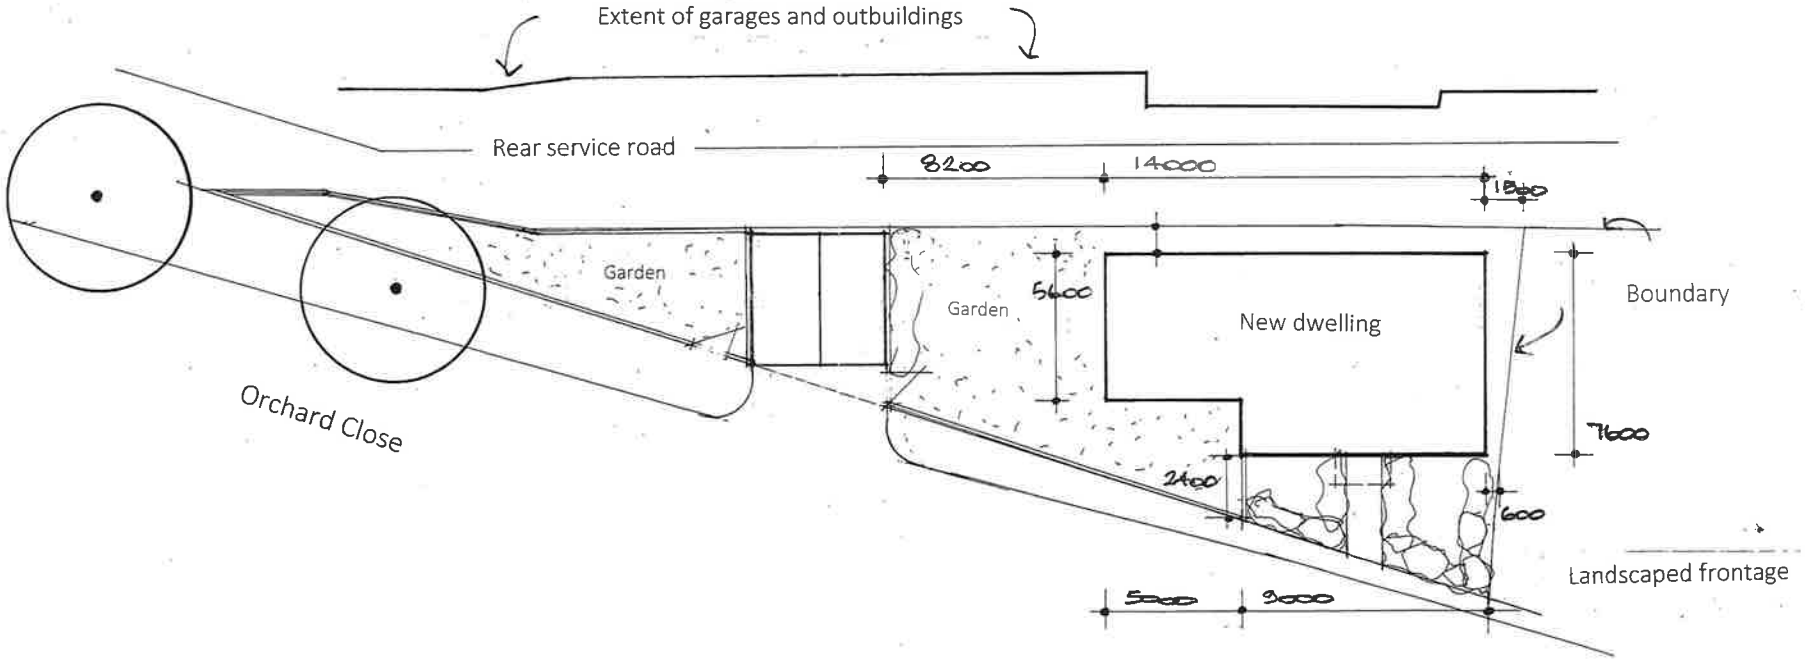

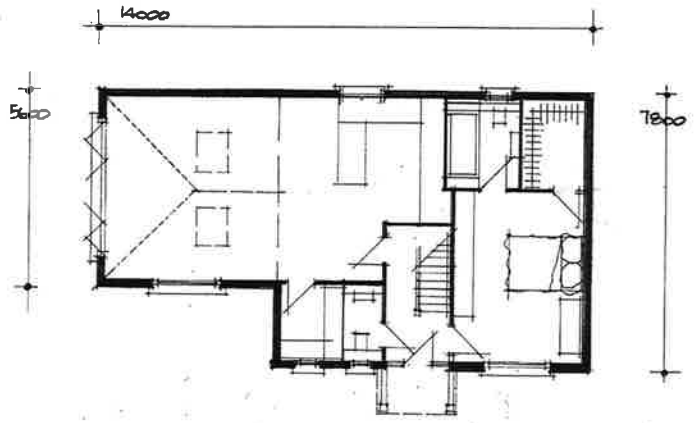

Proposed Ground Floor

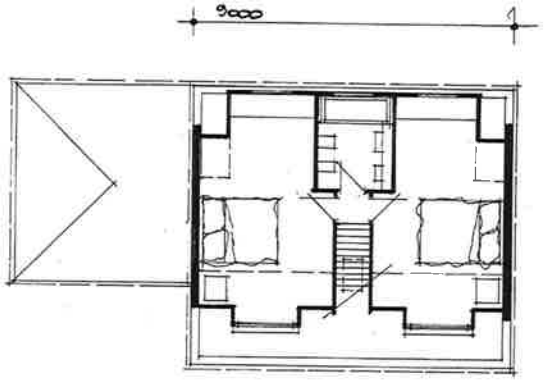

Proposed First Floor

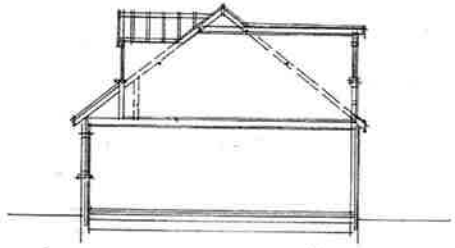

Section

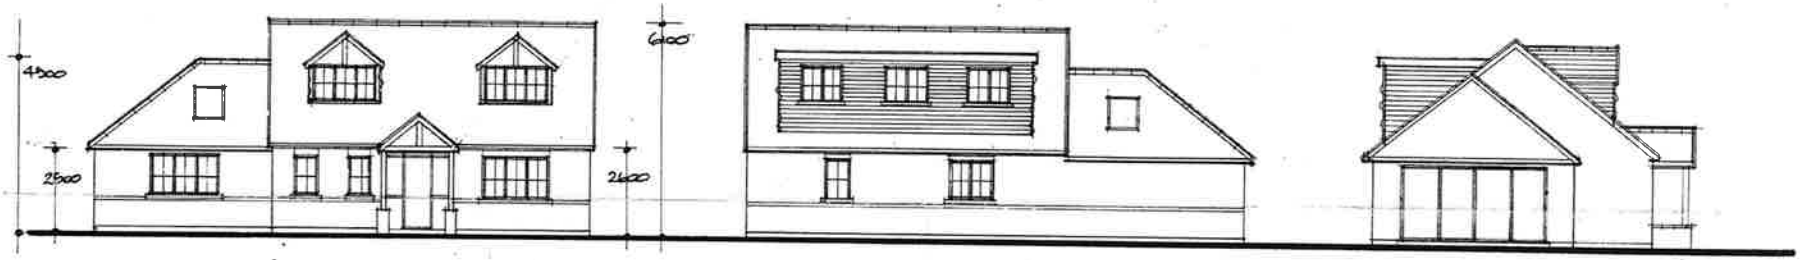

Proposed Front Elevation

Proposed Rear Elevation

Proposed Flank Elevation Left Hand Side

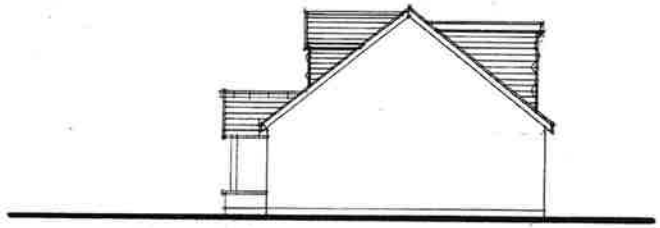

Proposed Flank Elevation Right Hand Side

ELEVATIONS ONLY - 13/00543/FUL



Kevin J Turner FRICS
Chartered Surveyor, Architecture, Town Planning
4 Little Oaks Close
Shepperton
Surrey
TW17 OGA

Land to the east of Orchard Close
Ashford
Surrey

Proposed New Dwelling
Proposed Floor Plans and Elevations
KJT/Orchard Close/Scheme 2/101a
Scale 1-100 metric

13/00543