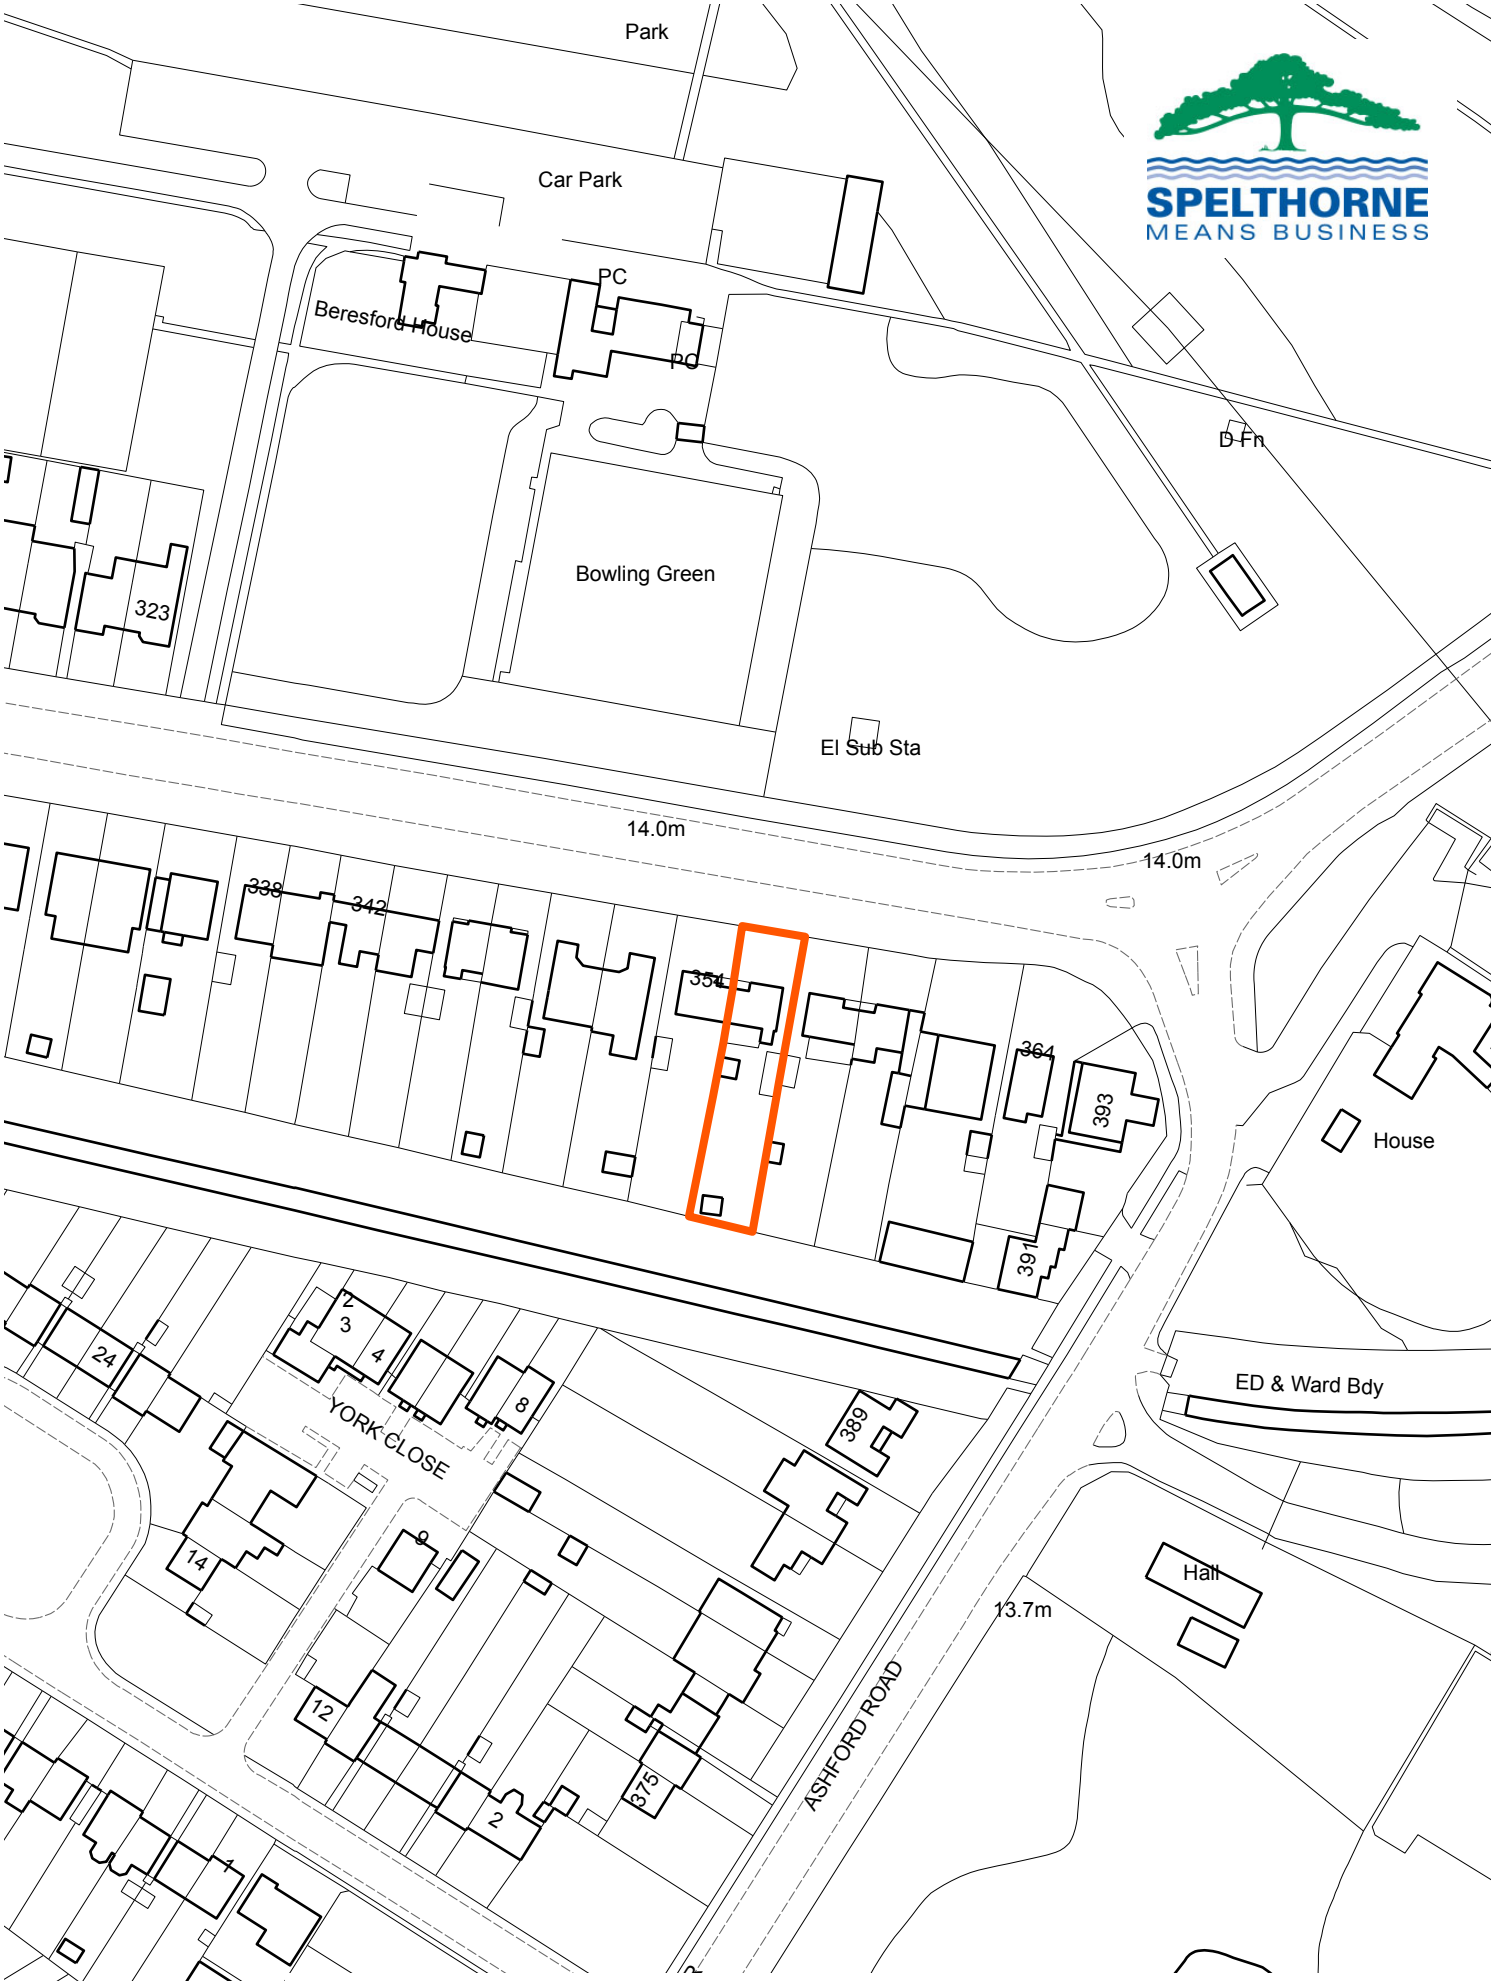

19/00653/HOU - 356 Kingston Road, Ashford. TW15 3SF
Scale: 1:1,250
© Crown copyright and database rights 2018 Ordnance Survey 100024284.
N