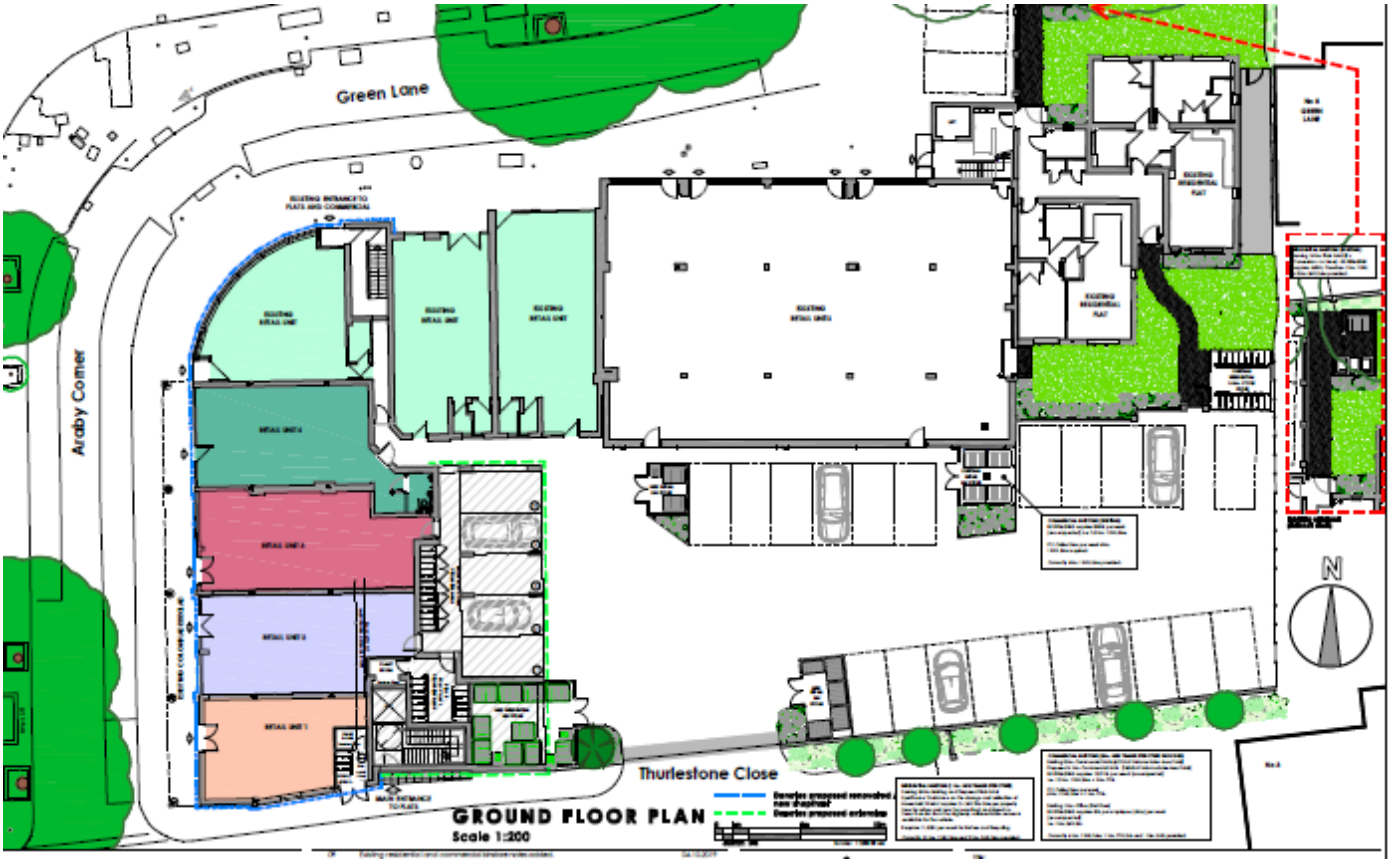
Green Lane
Arabv Corner
Thurlestone Close
N
GROUND FLOOR PLAN
Scale 1:200

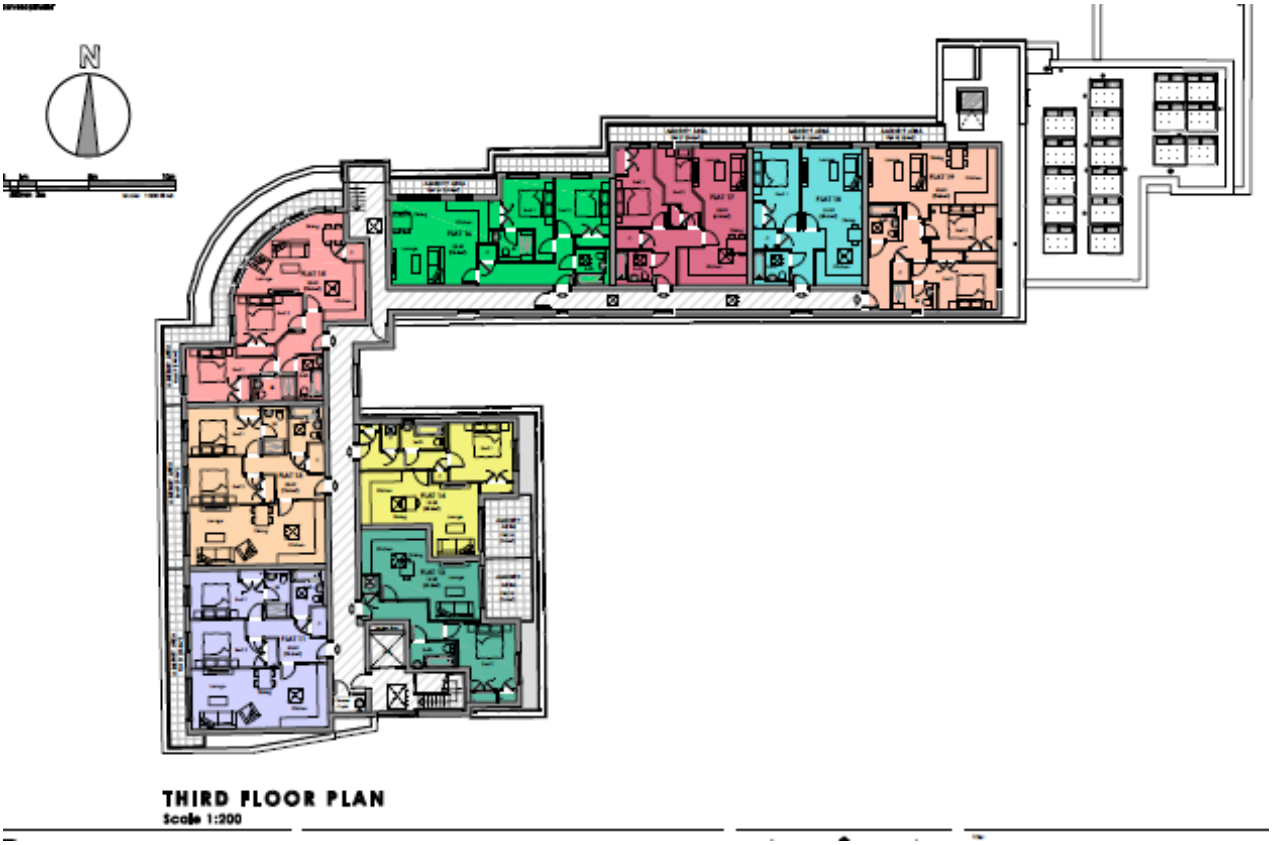
N
THIRD FLOOR PLAN
Scale 1:200



FRONT ELEVATION

North Facing



REAR ELEVATION

South Facing

Grey arrows denotes existing as built

Coloured arrows denotes proposed development

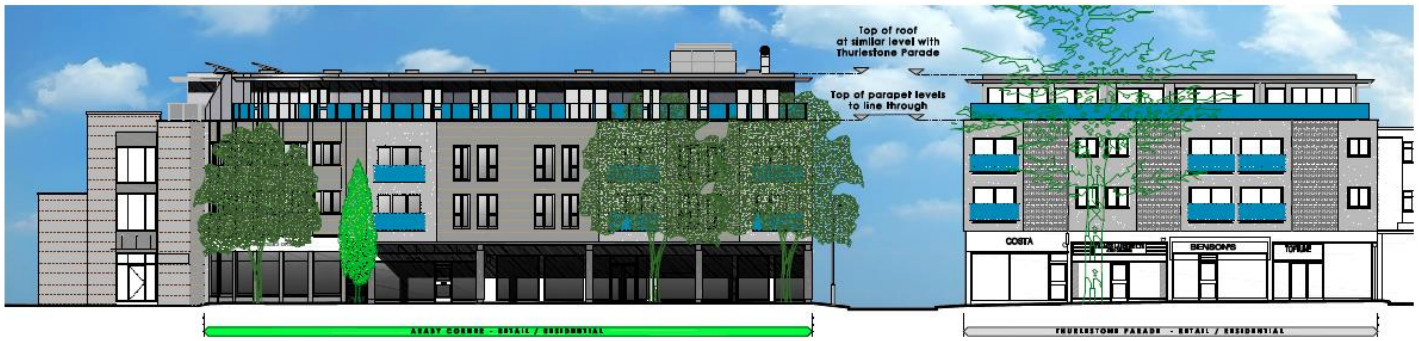

FLANK ELEVATION

West Facing



FLANK ELEVATION

East Facing