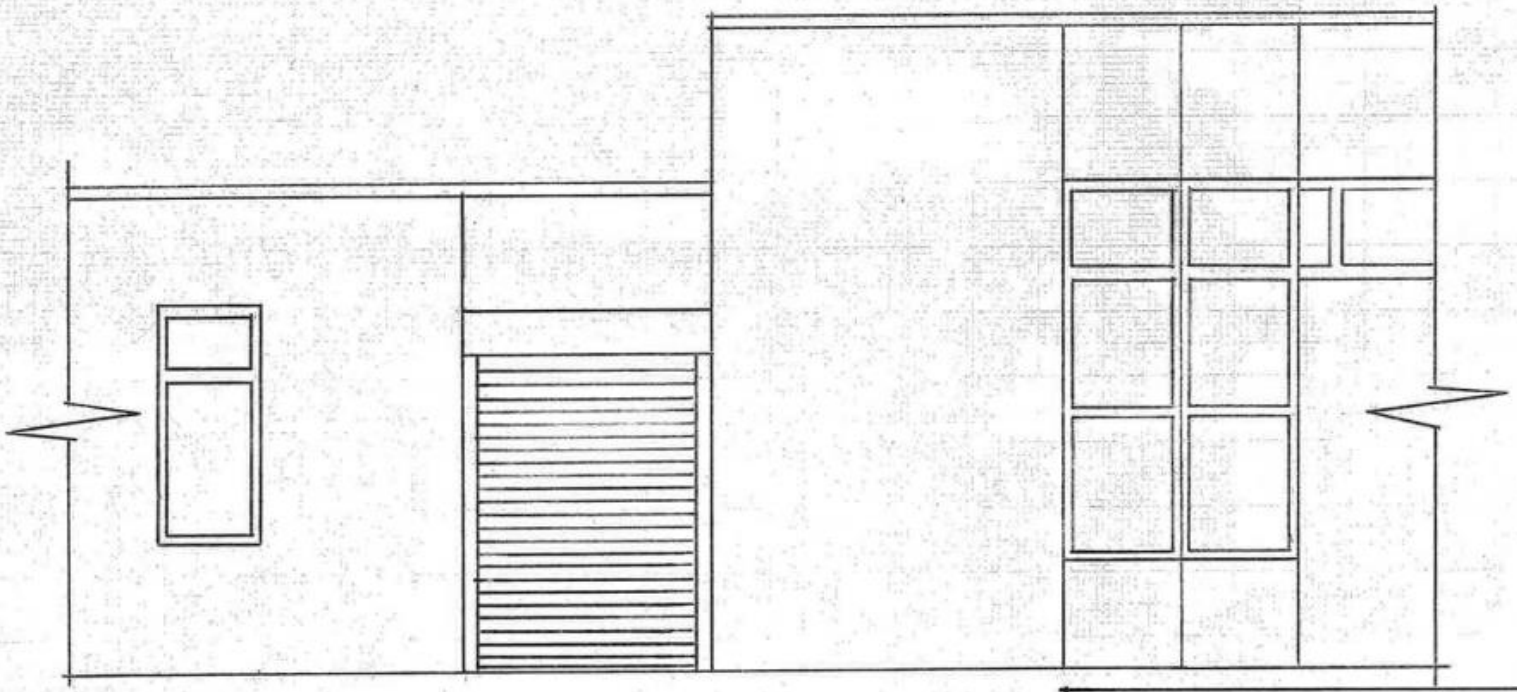


0 0·5m 1·0m 2·0m 3·0m


SCALE 1:50

SPELTHORNE MUSEUM MURAL

SMM 01 - EXISTING

1:50 @ A4.

FEBRUARY 2020. DRAWN: J HARRIS

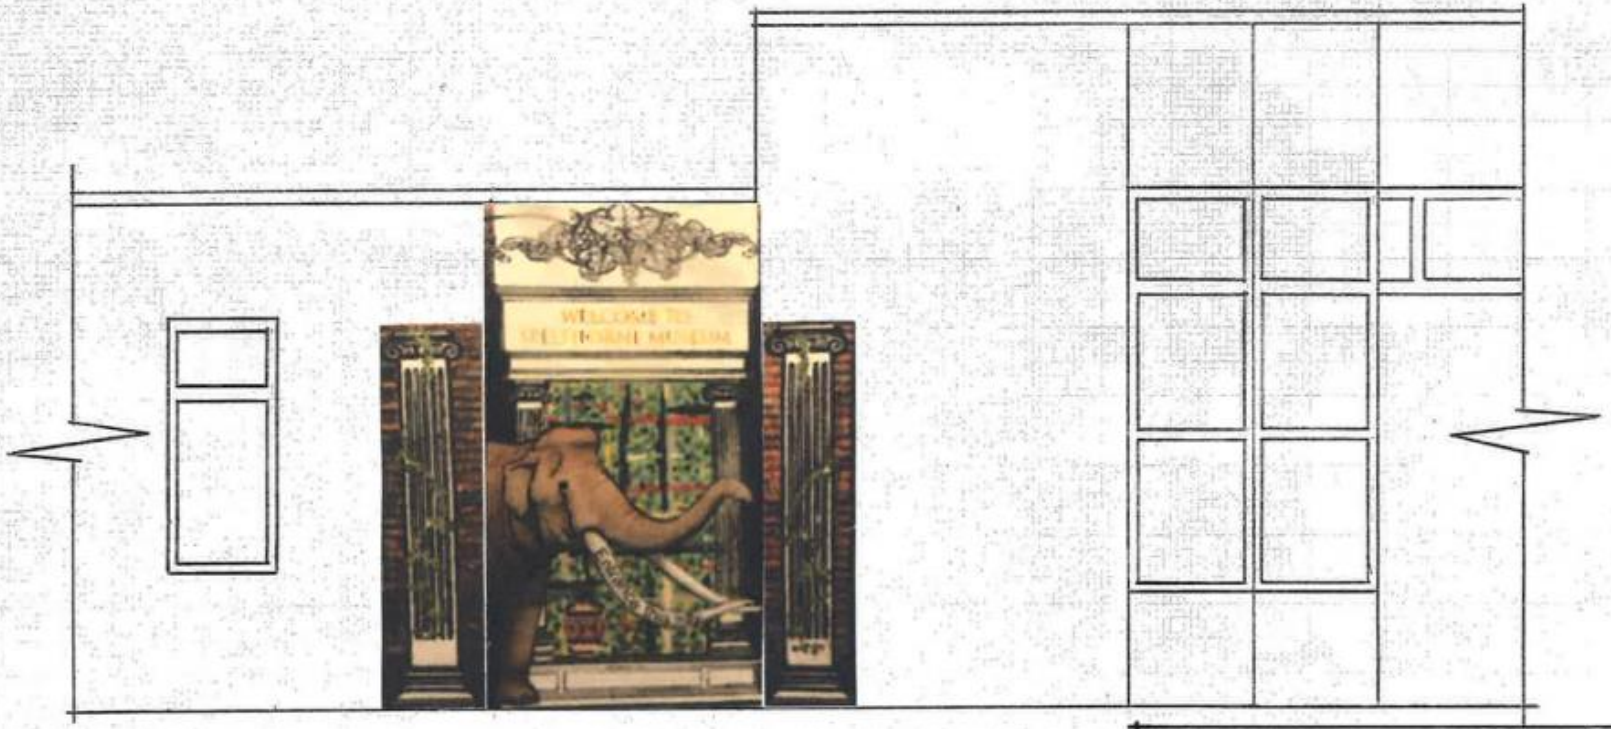

0 0·5m 1·0m 2·0m 3·0m

SCALE 1:50

SPELTHORNE MUSEUM MURAL

SMM 02 - PROPOSED.

1:50 @ A4

FEBRUARY 2020. DRAWN: JHARRIS