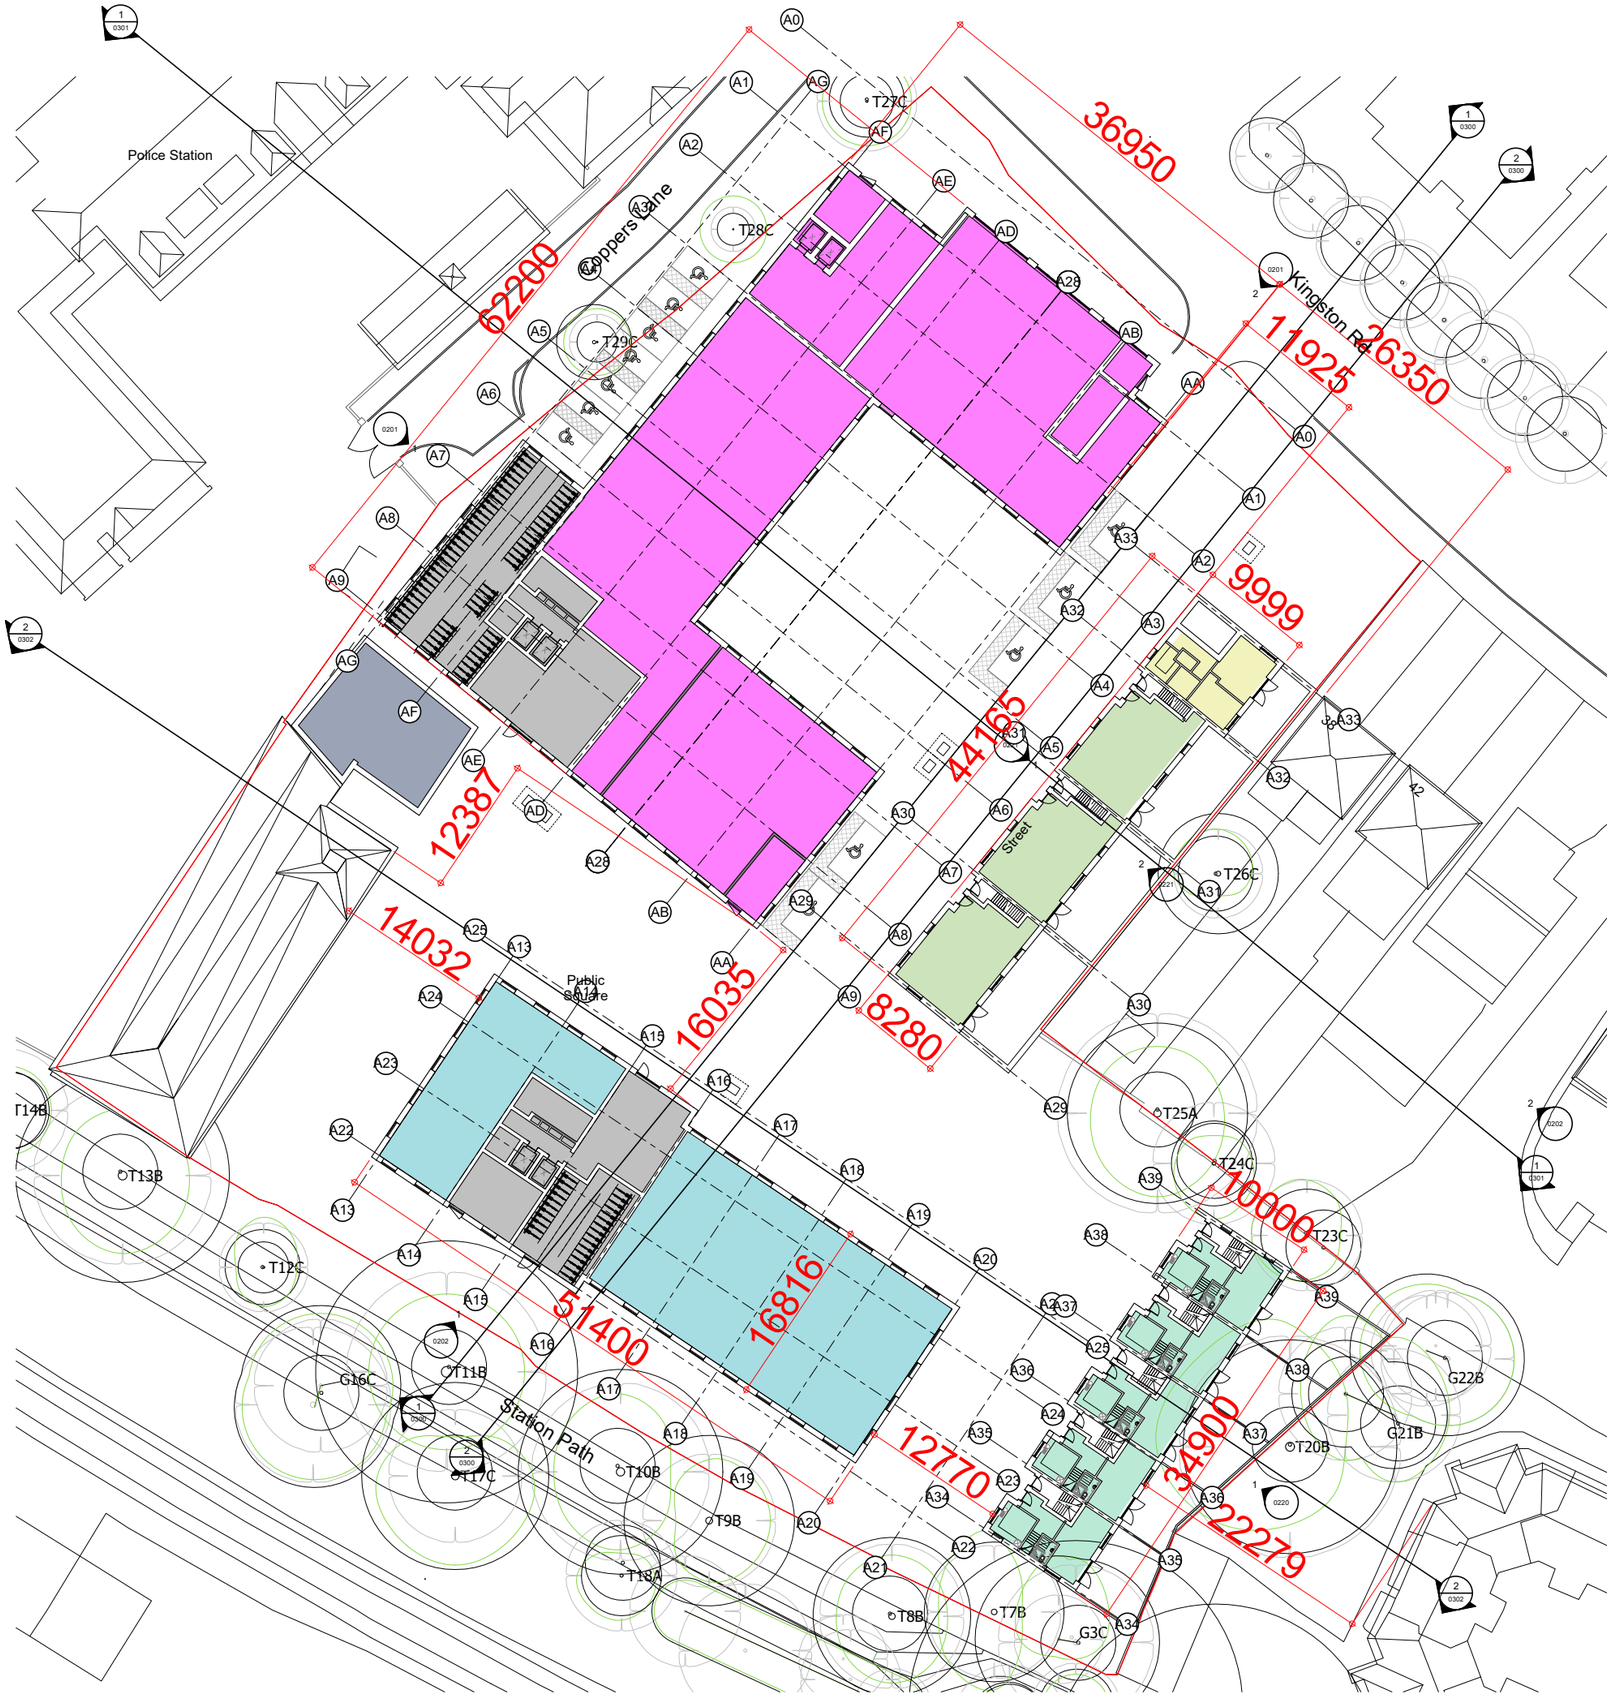

All drawings to be read in conjunction with specifications, schedules and all other consultant information.

Do not scale from this drawing. Use written dimensions only. All dimensions to be checked on site. This drawing is based on dimensional survey information provided by others. Bell Phillips Architects cannot accept responsibility for the accuracy of this survey information.

Any errors or omissions to be reported to Bell Phillips Architects immediately, prior to work being carried out.

This drawing remains the copyright of Bell Phillips Architects.

Notes

- 1B2P
- 2B4P
- 2B4P (Duplex)
- Ancillary
- Health Centre
- Theatre
- Workspace

Key Plan
1:2500

Rev	Issued by	Description	Date

REVISIONS

Project
0670 Oasthouse
34-36 Kingston Road
Staines, London
TW18 4LN

Title
Proposed Ground Floor Plan

Date	Drawn by	Checked by	Scale at A1
06/20	AS/RF	JM	1 : 250

BELL PHILLIPS ARCHITECTS

Unit 305, Metropolitan Wharf
70 Wapping Wall
London E1W 3SS

T 020 7234 9330
E info@bellphillips.com
W www.bellphillips.com

Status
DRAFT

Drawing Number
0670-BPA-ZZ-DR-A-00110

Revision