


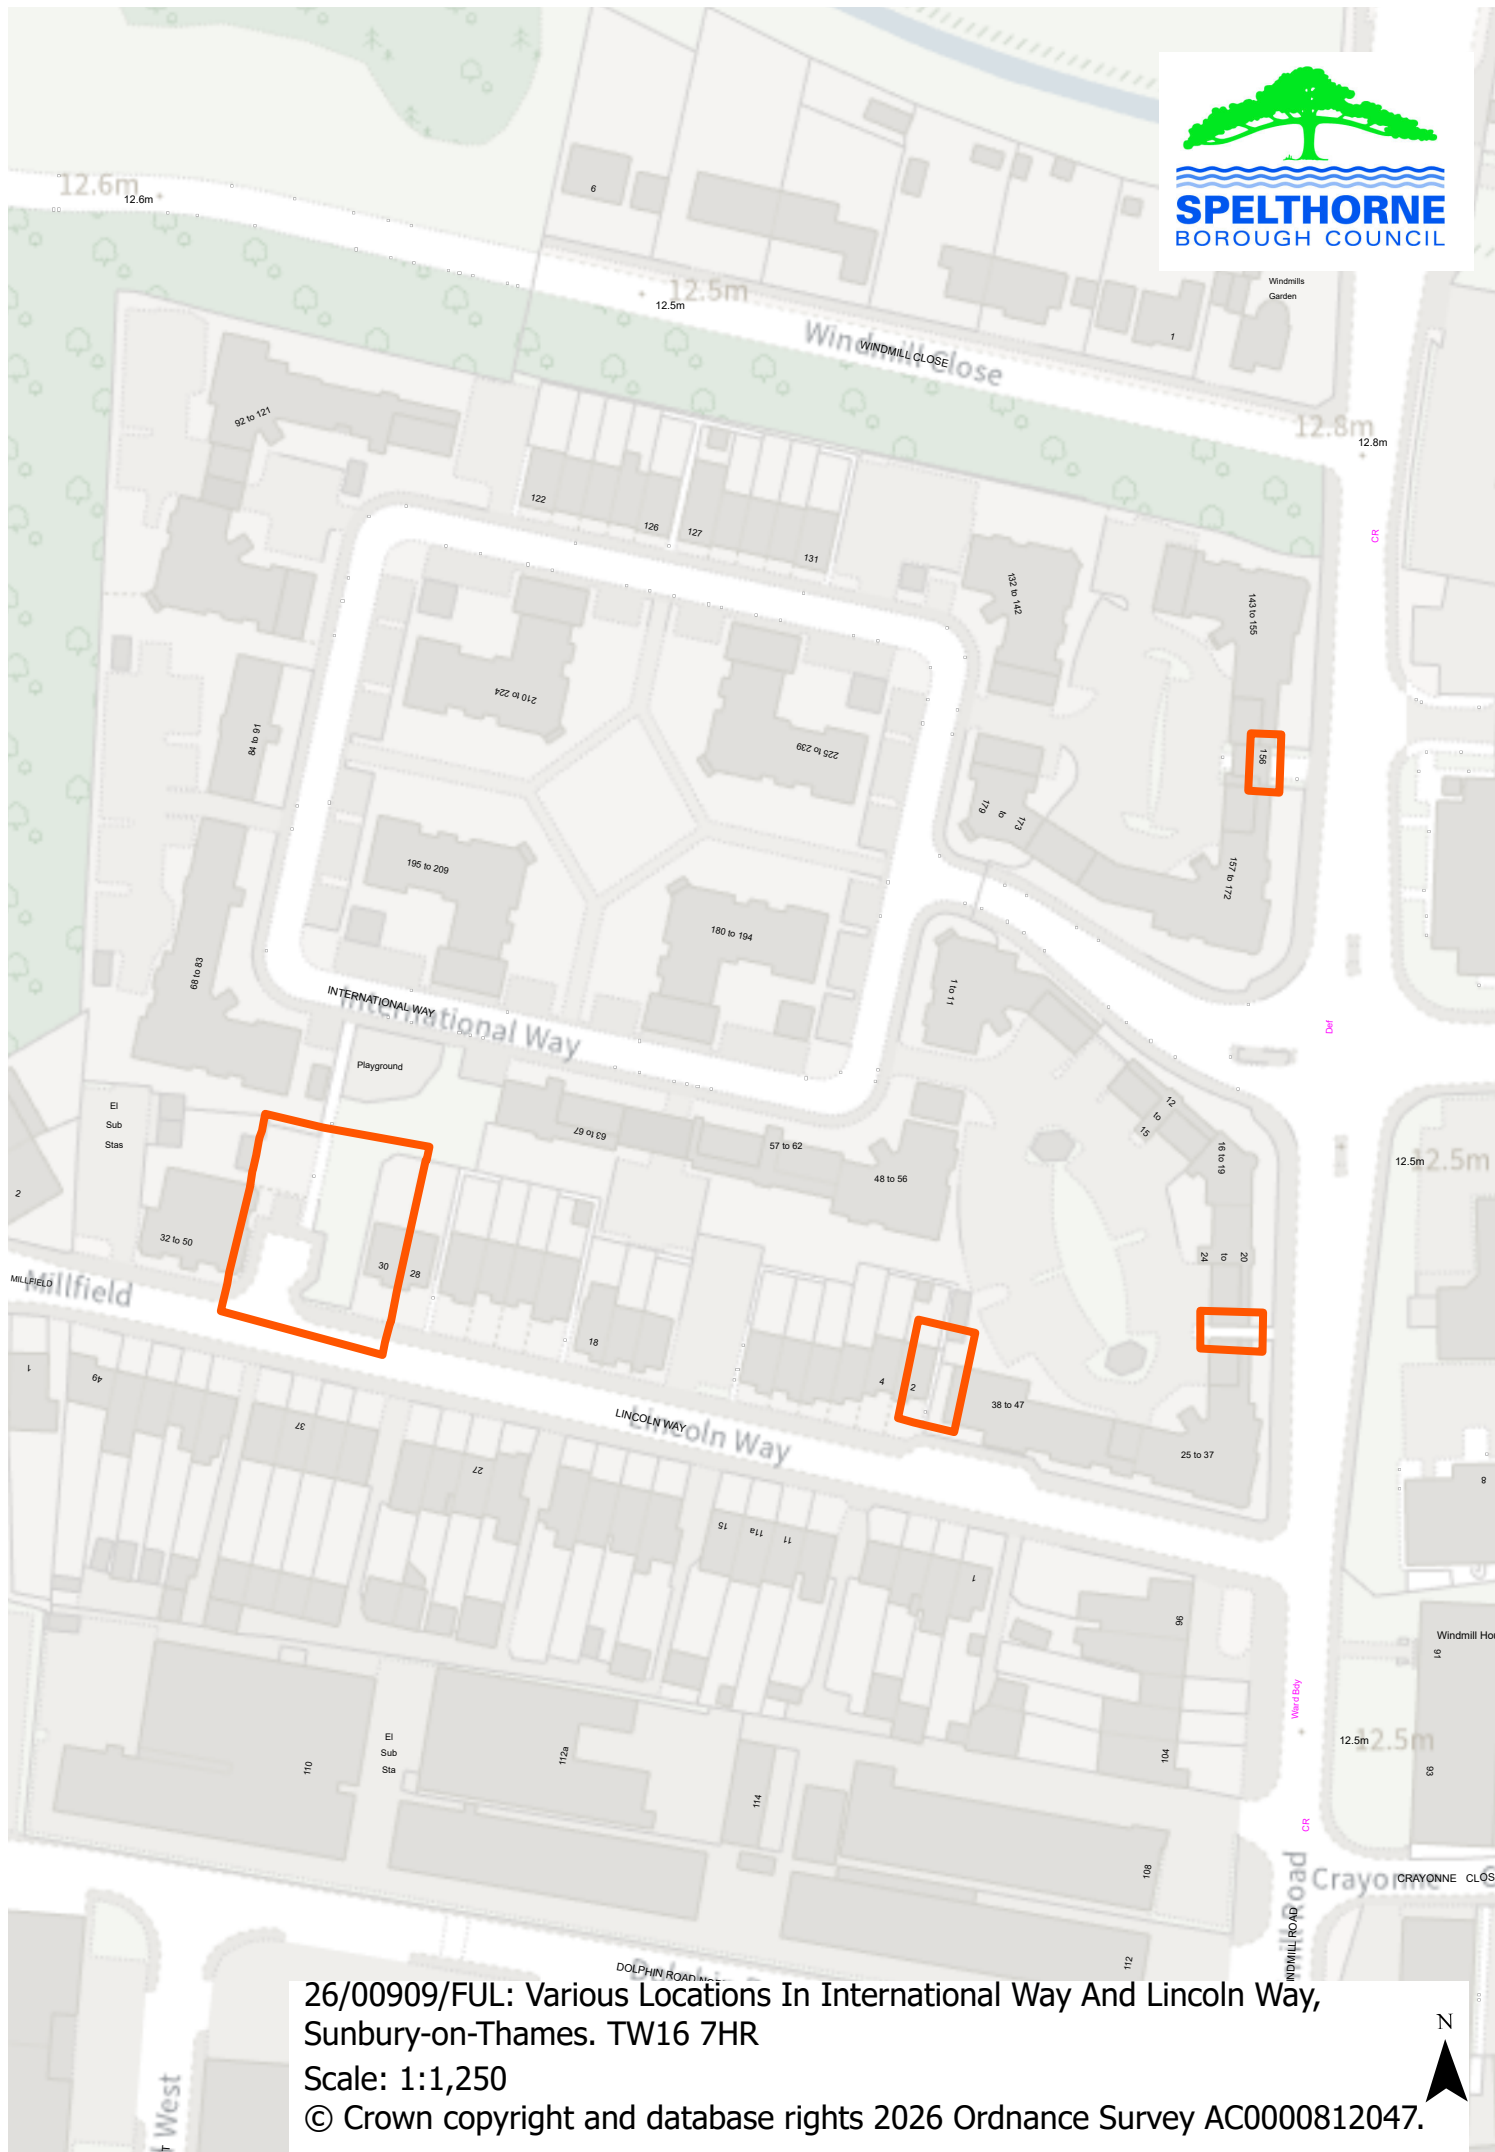

26/00909/FUL: Various Locations In International Way And Lincoln Way,
Sunbury-on-Thames. TW16 7HR

Scale: 1:1,250

© Crown copyright and database rights 2026 Ordnance Survey AC0000812047.

N